HYLOAD®
Keeping the elements out.®

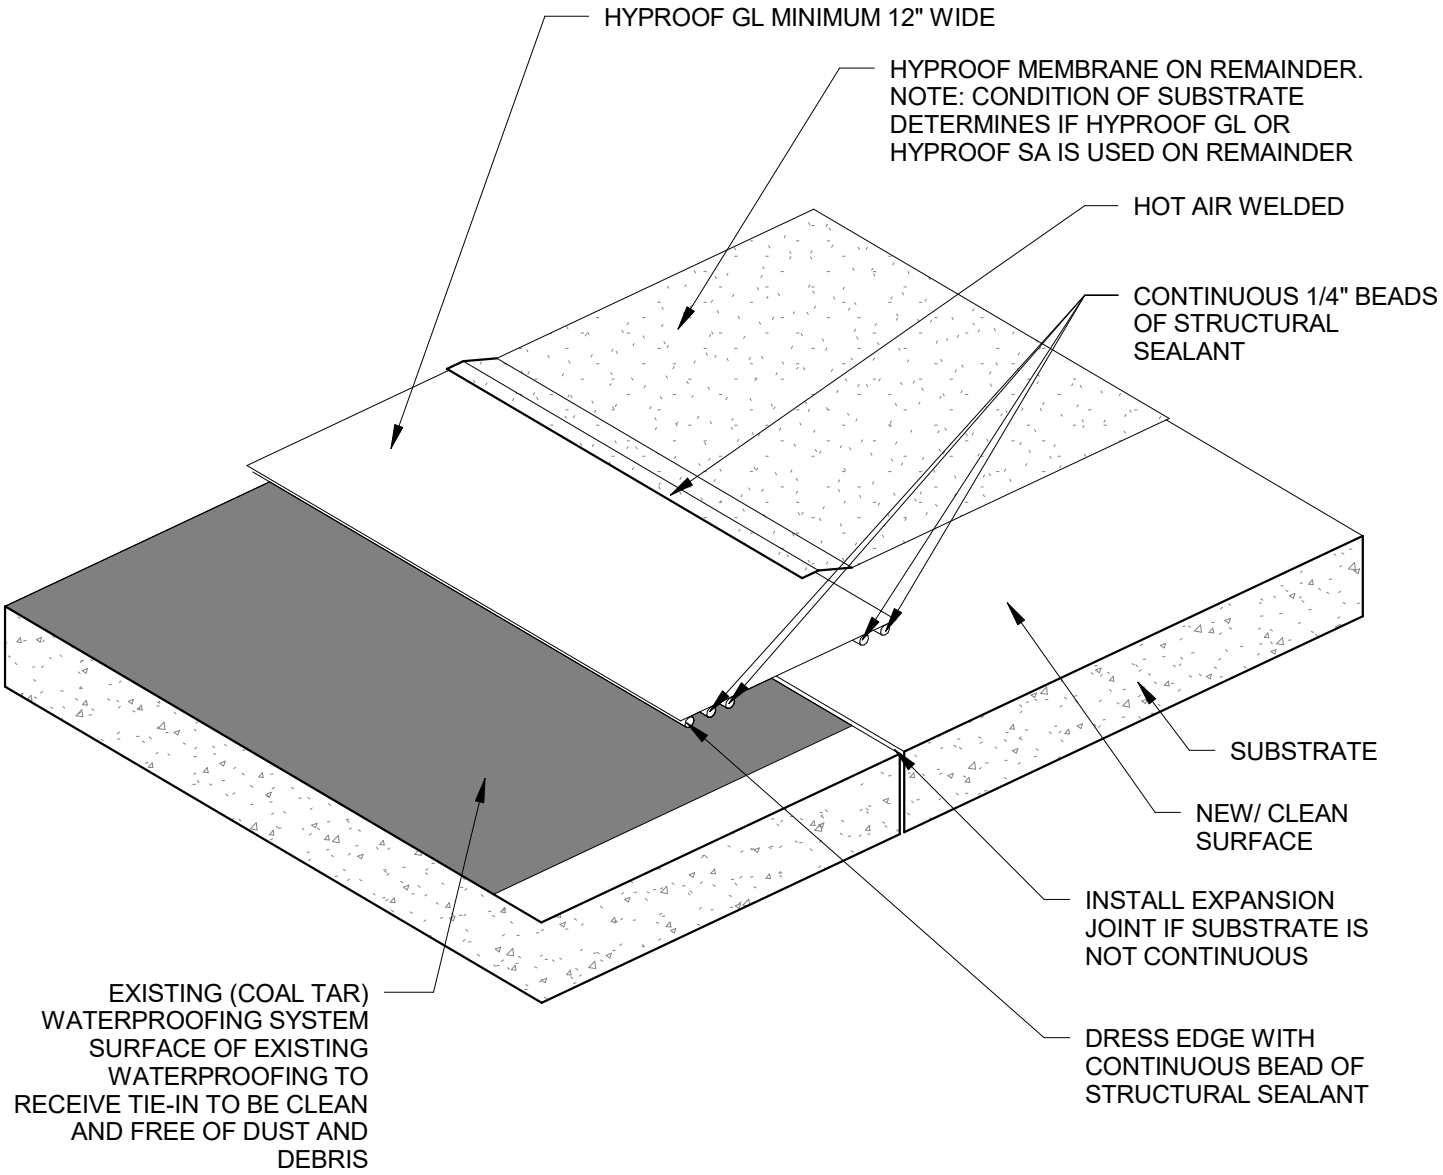

HyDAM™
Dynamic Aqua Barrier Membrane System

5020 Enterprise Parkway
Seville, Ohio 44273
Phone: (800) 457-4056

Title: TIE-IN OF HYPROOF GL TO EXISTING (COAL TAR) WATERPROOFING SYSTEM

Detail Number: WP031